Mar 01 , 2017-4:31pm
C:\Users\tdaniel\appdata\local\temp\AcPublish_4308\17-0109 Street and Storm Sewer.dwg

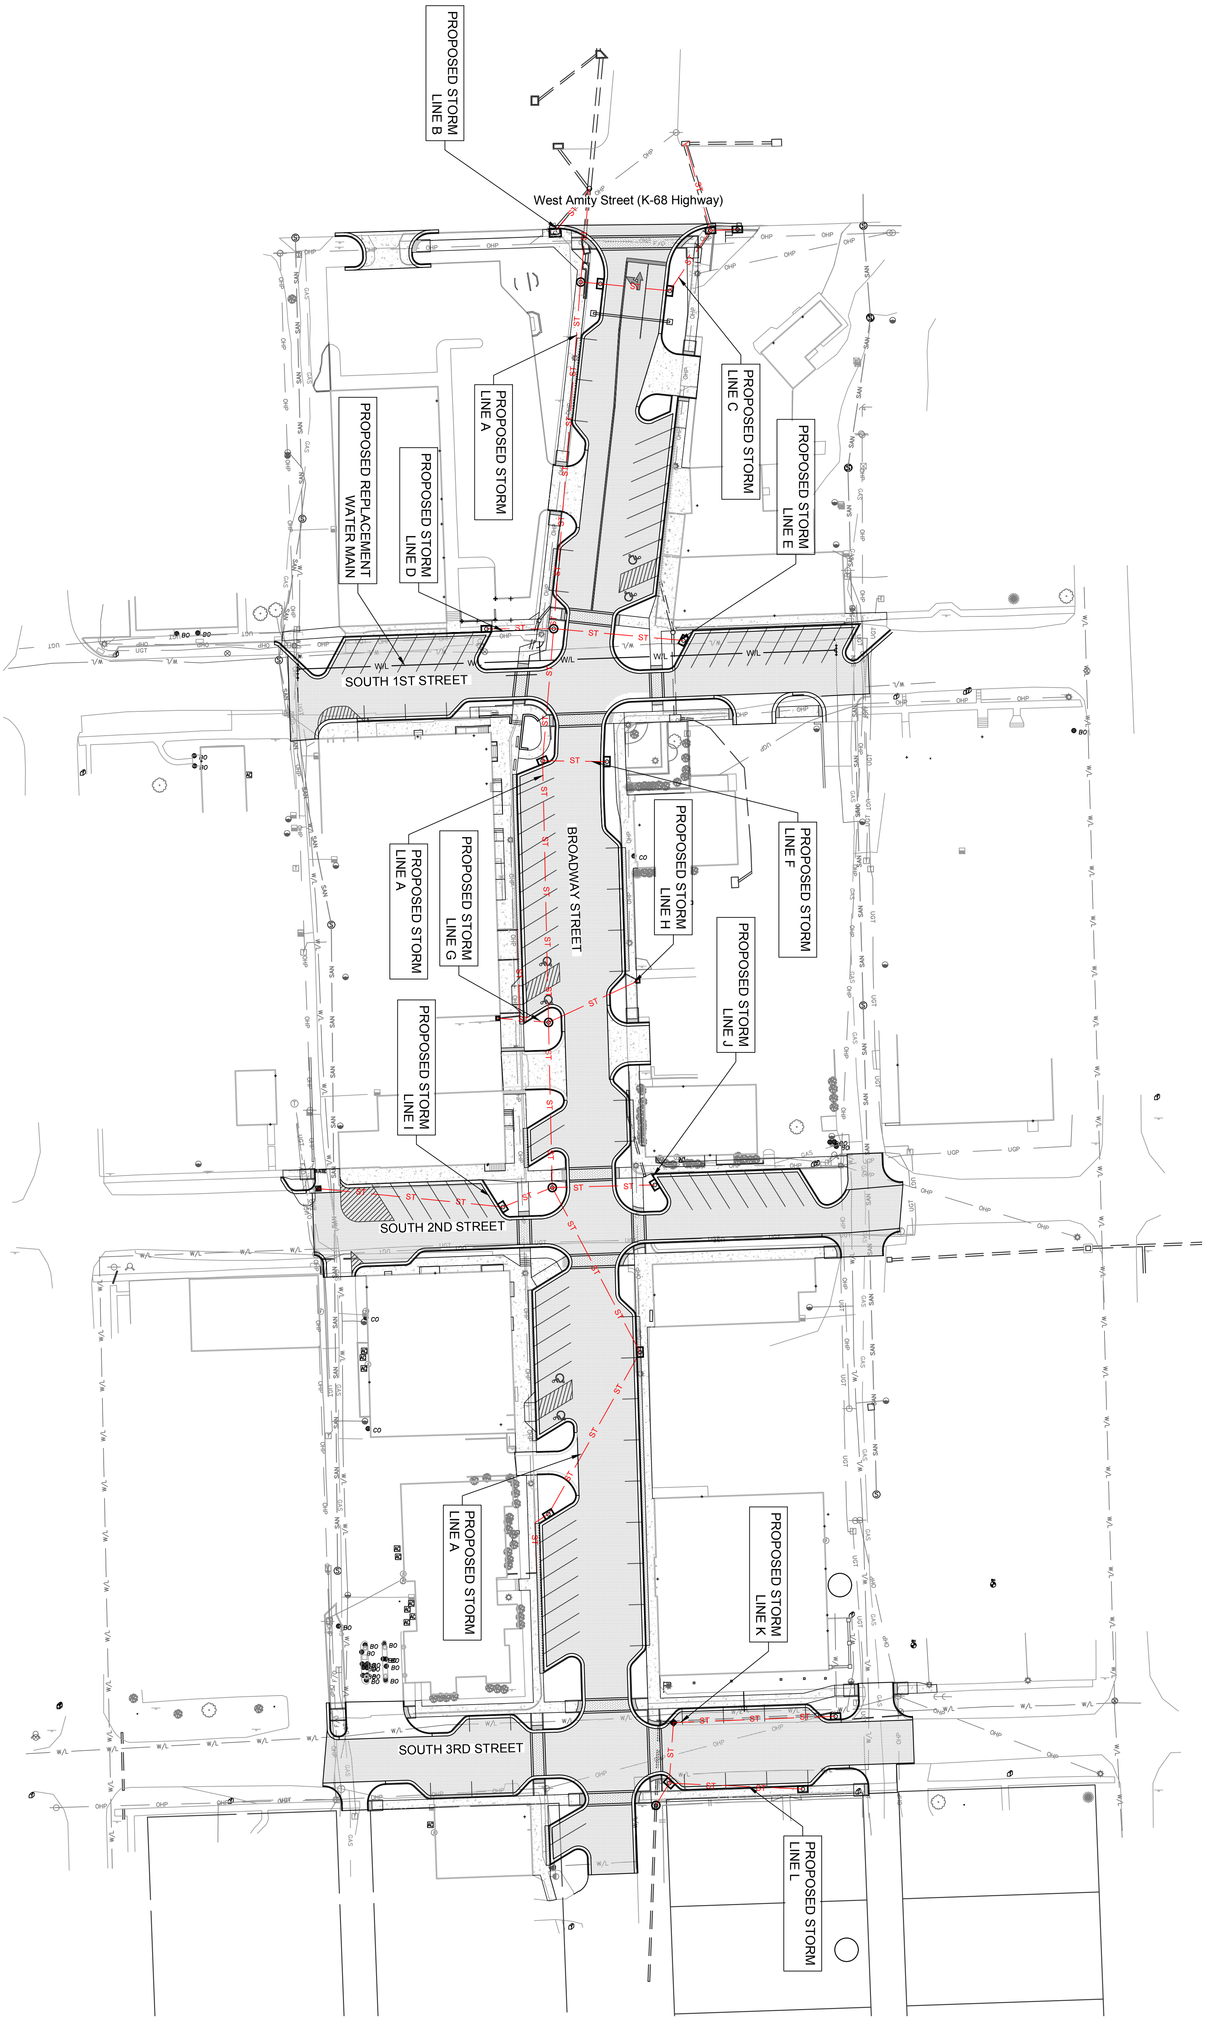

NORTH
1"=40'
0 20' 40'

Renaissance Infrastructure Consulting
132 Abbie Avenue
Kansas City, Kansas 66103
913.317.9500
www.ric-consult.com

NO.	BY		DATE	
	JAR	RLC	02/17/17	ORIGINAL SUBMITTAL
				REVISION

General Layout

Public Street and Storm Sewer Plans

17-0109
Louisburg Broadway Street
Louisburg, Kansas

Sheet 02 of 14